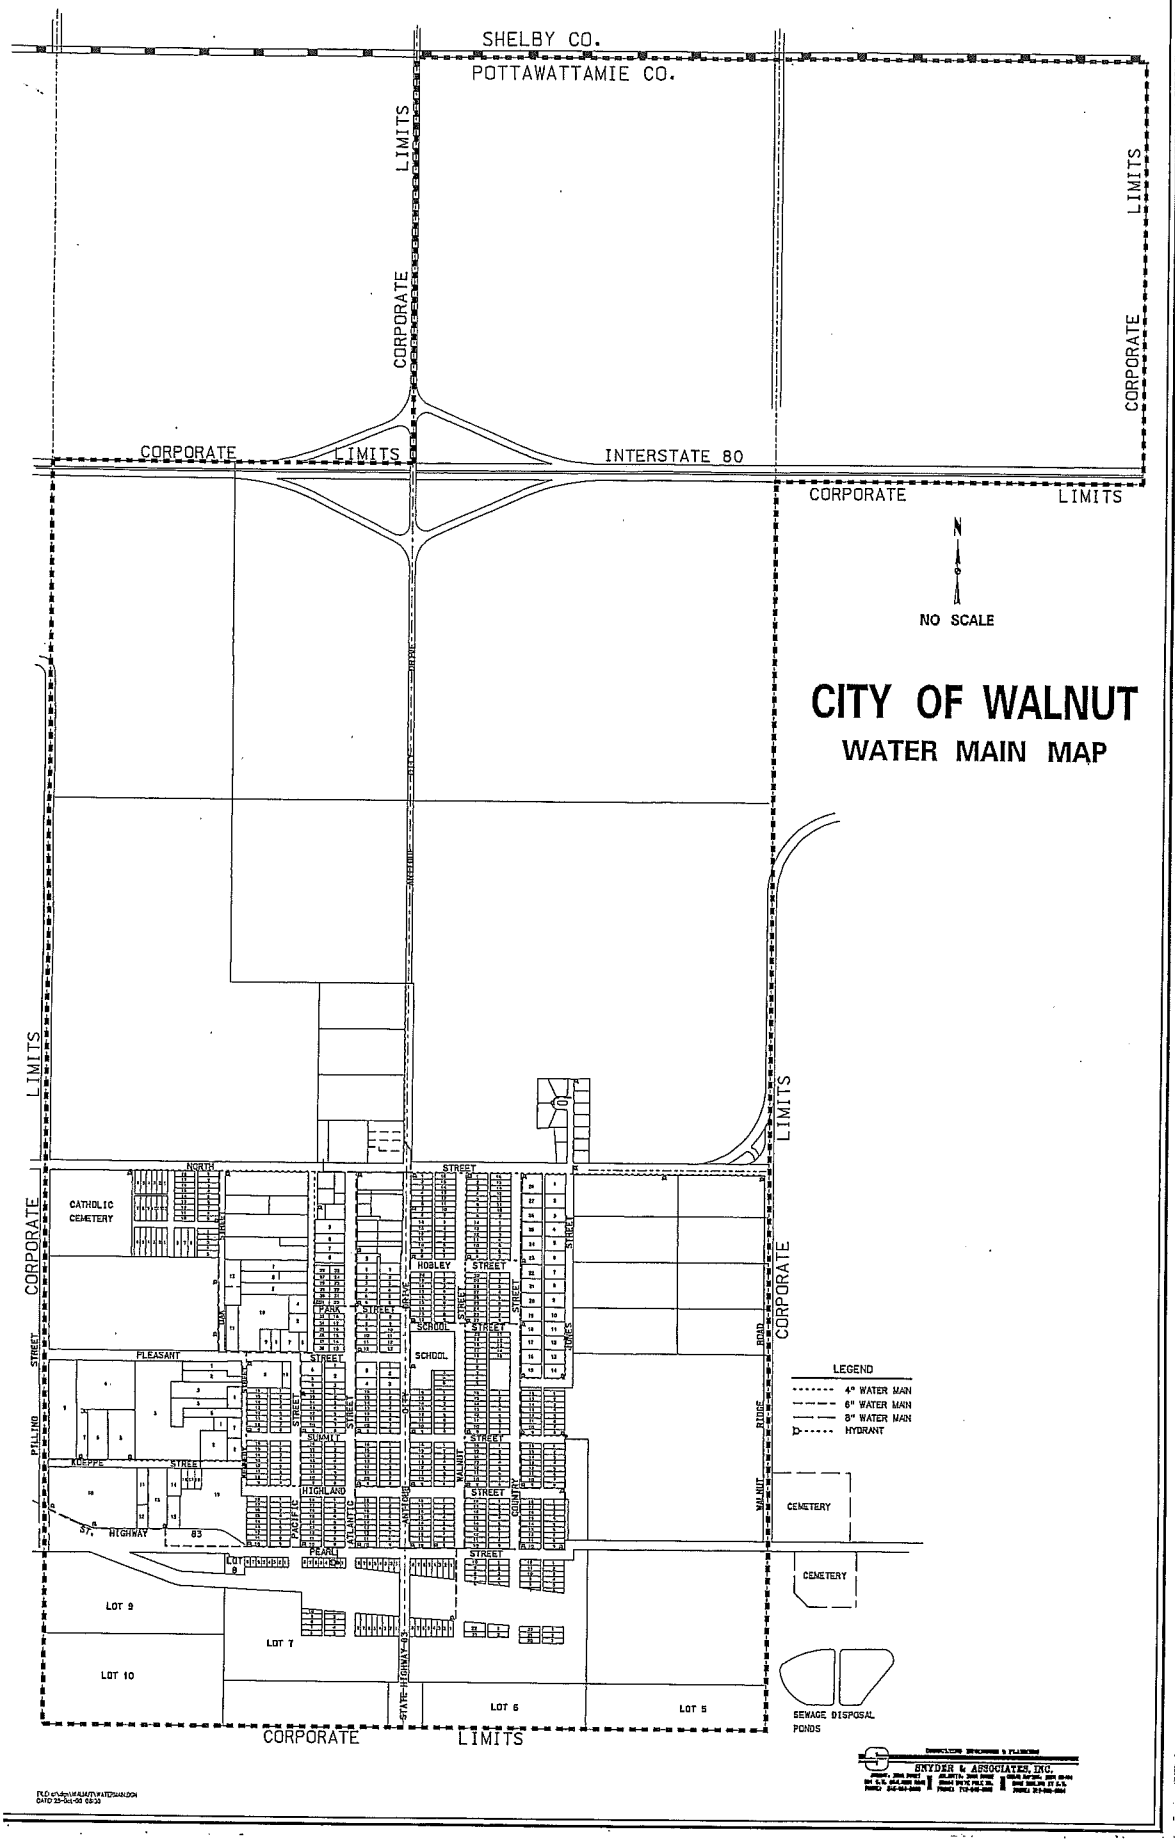
SHELBY CO.
POTTAWATTAMIE CO.
LIMITS
CORPORATE
CORPORATE
LIMITS
CORPORATE
LIMITS
INTERSTATE 80
CORPORATE
LIMITS
N
NO SCALE
CITY OF WALNUT
WATER MAIN MAP
LIMITS
CORPORATE
LIMITS
CORPORATE
CATHOLIC CEMETERY
NORTH
STREET
HOBLEY
STREET
SCHOOL
SCHOOL
PLEASANT
STREET
PHILLIPS
STREET
KOEPPE
STREET
HIGHLAND
PARK
STREET
PEARL
STREET
HIGHWAY 83
LOT 8
LOT 9
LOT 7
LOT 10
LOT 6
LOT 5
CORPORATE
LIMITS
CEMETERY
CEMETERY
SEWAGE DISPOSAL PONDS
LEGEND
4" WATER MAIN
6" WATER MAIN
8" WATER MAIN
HYDRANT
SNYDER & ASSOCIATES, INC.